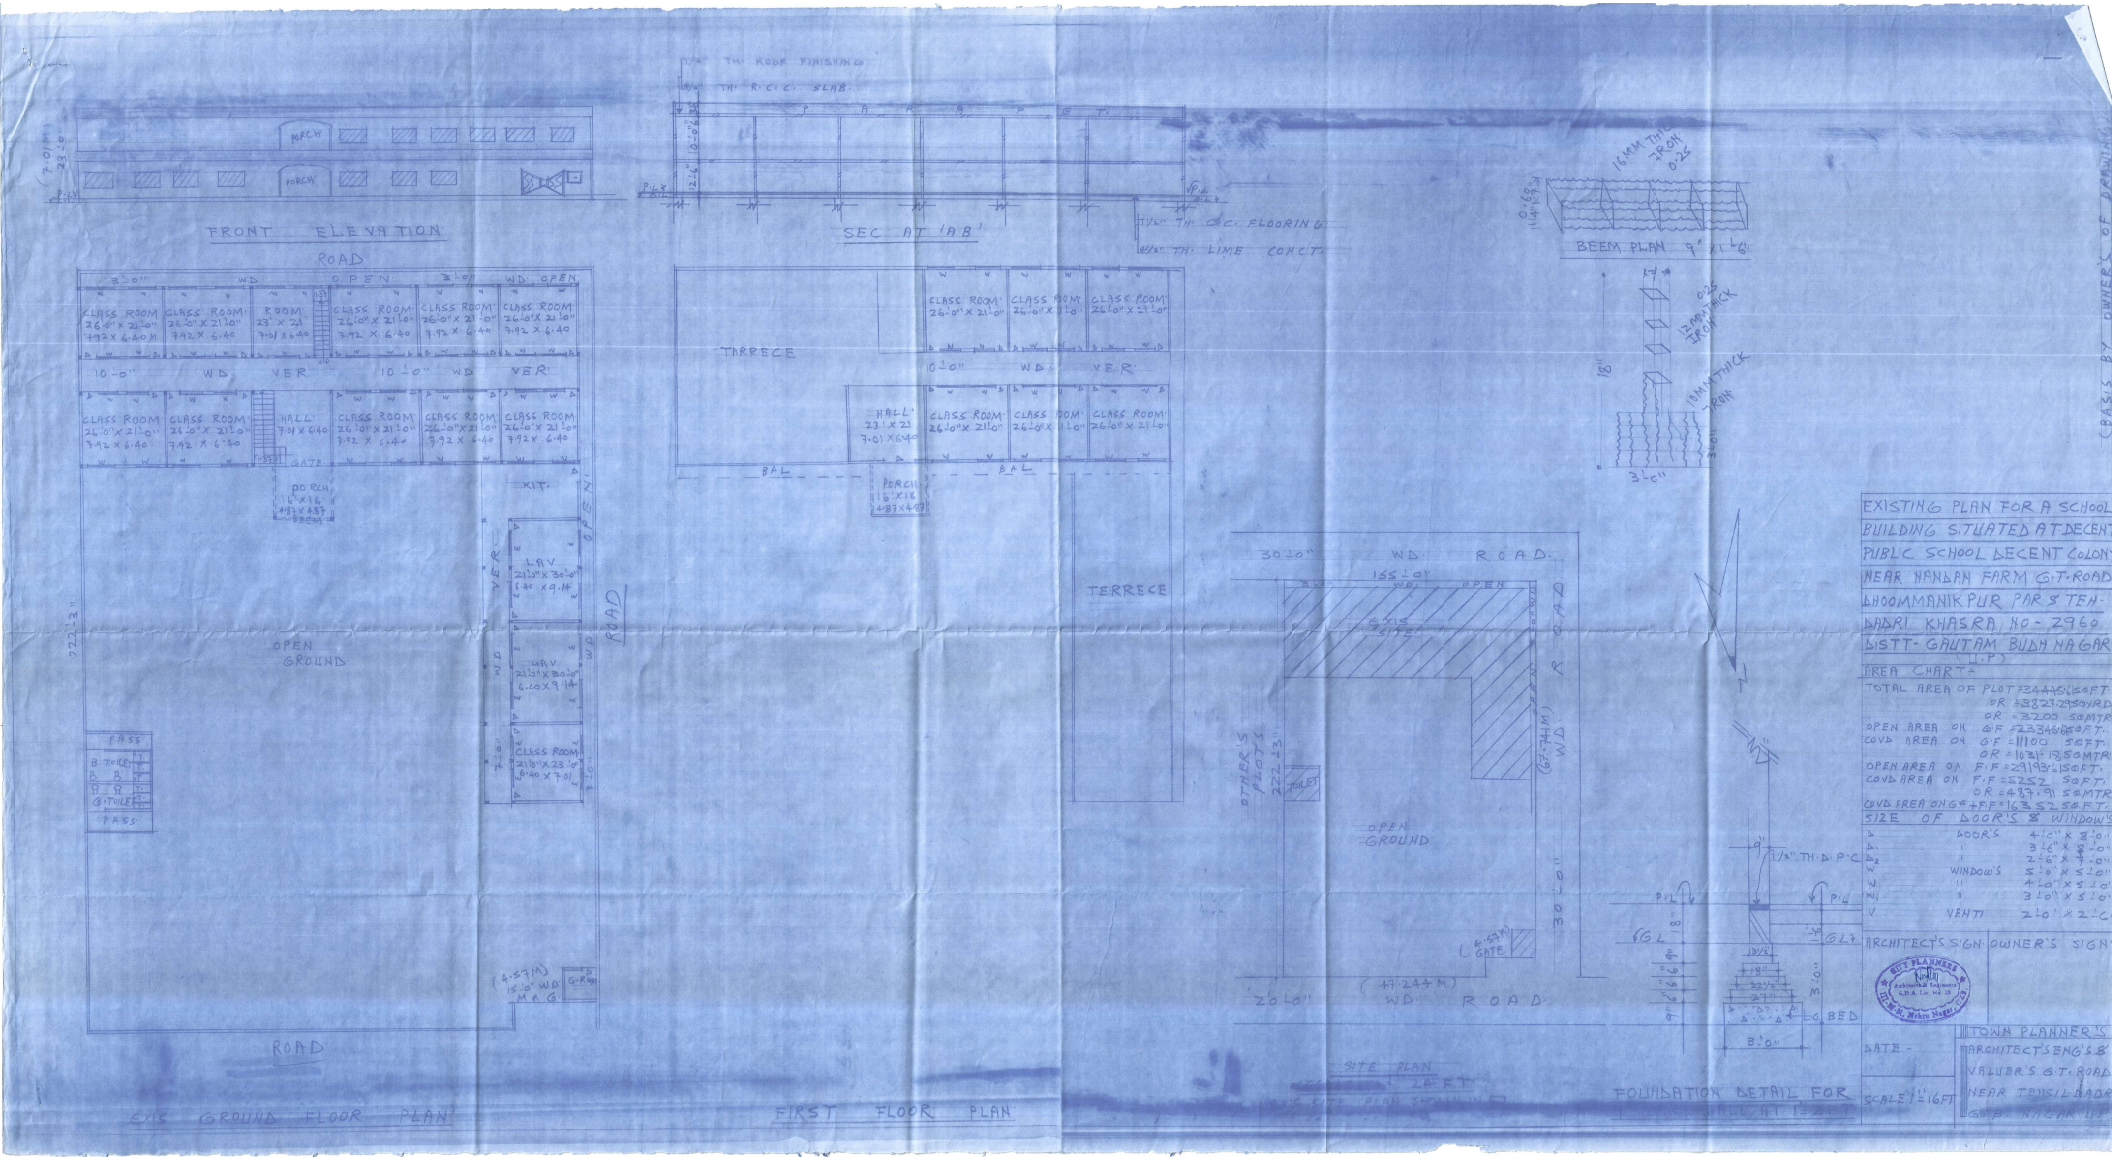
FRONT ELEVATION
ROAD
PORCH
CLASS ROOM 26'-0" X 21'-0" 7.92 X 6.40
HALL 7.01 X 6.40
WD
OPEN
VER
GATE
KIT.
LAV
OPEN GROUND
PASS
B. TOILET
G. TOILET
ROAD
GYS GROUND FLOOR PLAN
SEC AT 'AB'
TH. ROOF FINISHING
TH. R.C.C. SLAB
TH. C.C. FLOORING
TH. LIME CONCT
TARRECE
BAL
PORCH
FIRST FLOOR PLAN
BEEM PLAN
16MM TH. IRON
12MM THICK IRON
13MM THICK IRON
TERRECE
OTHER'S PLOTS
TOILET
OPEN GROUND
ROAD
SITE PLAN
FOUNDATION DETAIL FOR
TH. D.P.C.
GLT
BED
EXISTING PLAN FOR A SCHOOL BUILDING SITUATED AT DECENT PUBLC SCHOOL DECENT COLONY NEAR NANDAN FARM G.T. ROAD BHOOMMANIKPUR PAR & TEHSIL KHASRA NO - 2960 DISTT- GAUTAM BUDH NAGAR (U.P.)
AREA CHART:
TOTAL AREA OF PLOT = 34446.15 SQ.FT.
OR = 3827.29 SQ.YRD
OR = 3203 SQ.MTR
OPEN AREA ON G.F. = 23346.85 SQ.FT.
COVD AREA ON G.F. = 11100 SQ.FT.
OR = 1031.18 SQ.MTR
OPEN AREA ON F.F. = 29193.15 SQ.FT.
COVD AREA ON F.F. = 5252 SQ.FT.
OR = 487.91 SQ.MTR
COVD AREA ON G.F. + F.F. = 16352.5 SQ.FT.
SIZE OF DOOR'S & WINDOW'S
D DOOR'S 4'-0" X 8'-0"
D1 " 3'-6" X 8'-0"
D2 " 2'-6" X 7'-0"
W WINDOW'S 5'-0" X 5'-0"
W1 " 4'-0" X 5'-0"
W2 " 3'-0" X 5'-0"
V VENTI 2'-0" X 2'-0"
ARCHITECT'S SIGN
OWNER'S SIGN
GOV. PLANNER
DATE -
SCALE 1" = 16FT
TOWN PLANNER'S
ARCHITECT'S ENG'S &
VALUER'S G.T. ROAD
NEAR TEHSIL BADAL
DISTT. NOIDA (U.P.)
BASIS BY OWNER'S OF DRAWING